LELAND GREENWAY EXTENTION *Draft Installation Plan*

CDOT

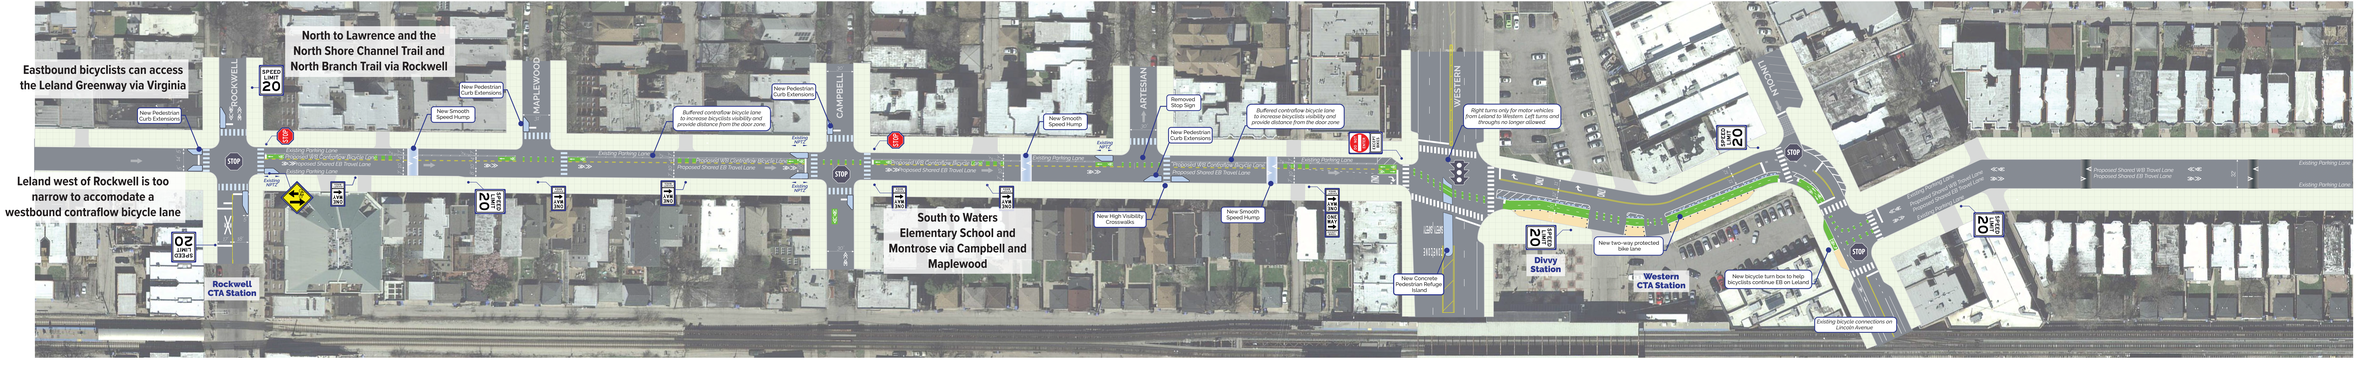

LELAND GREENWAY EXTENTION *Draft Installation Plan*

CDOT

LELAND GREENWAY EXTENTION *Draft Installation Plan*
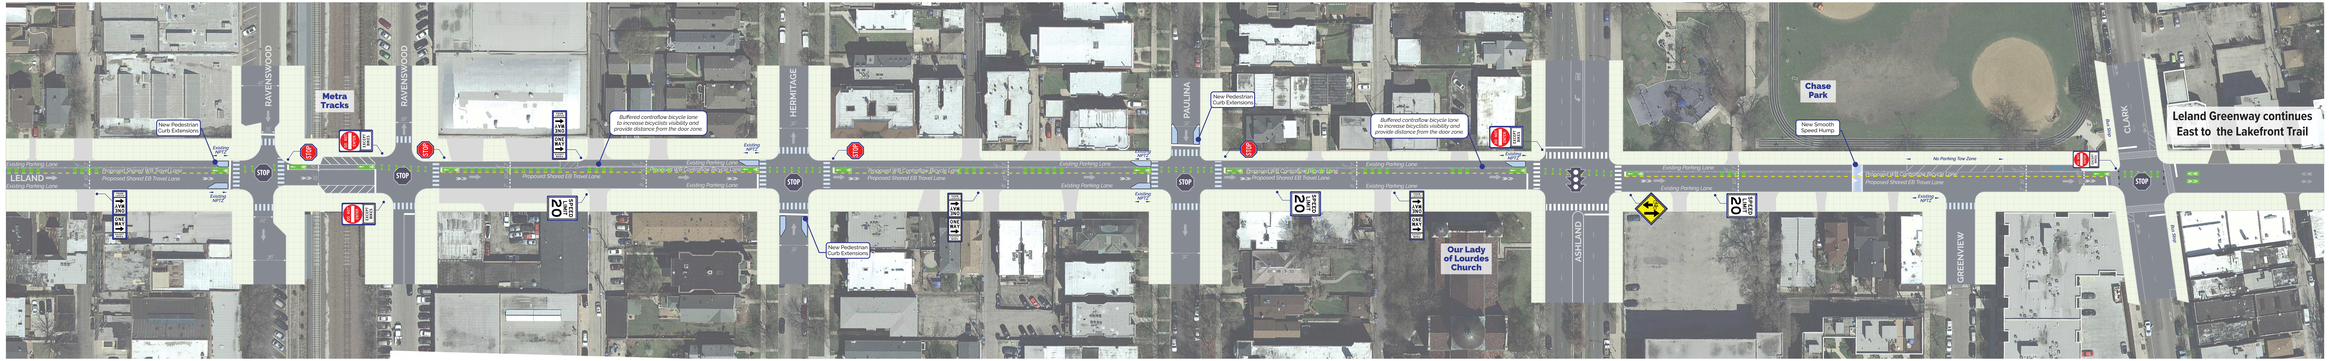
CDOT N